Highland Village Green

MAPLE PROJECTS | b&a | ISL Engineering and Land Services | intelligent futures

Staged Master Drainage Plan

Existing Subcatchment Areas

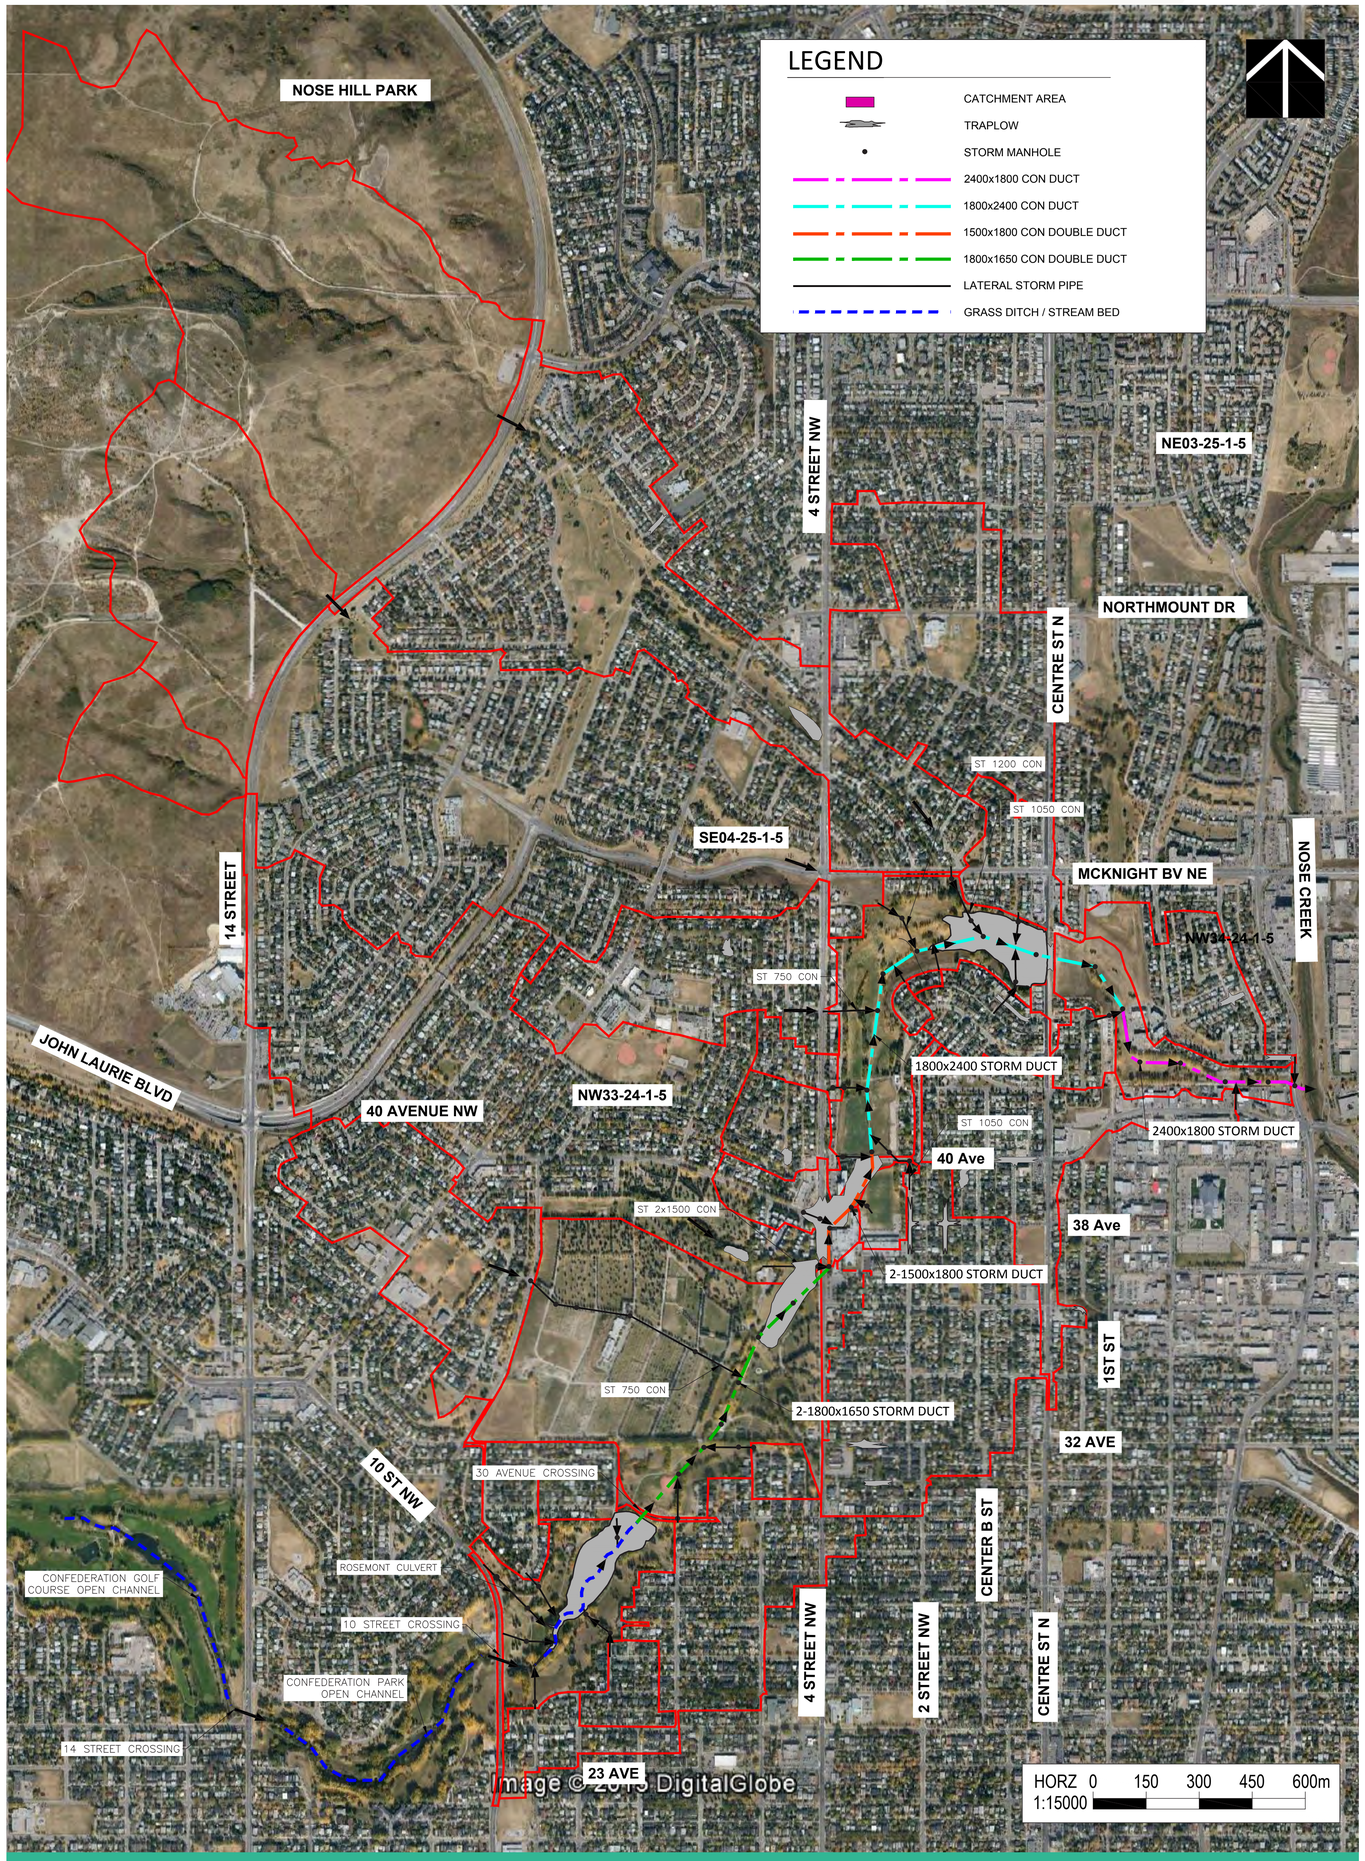

Staged Master Drainage Plan - Existing Subcatchment Areas